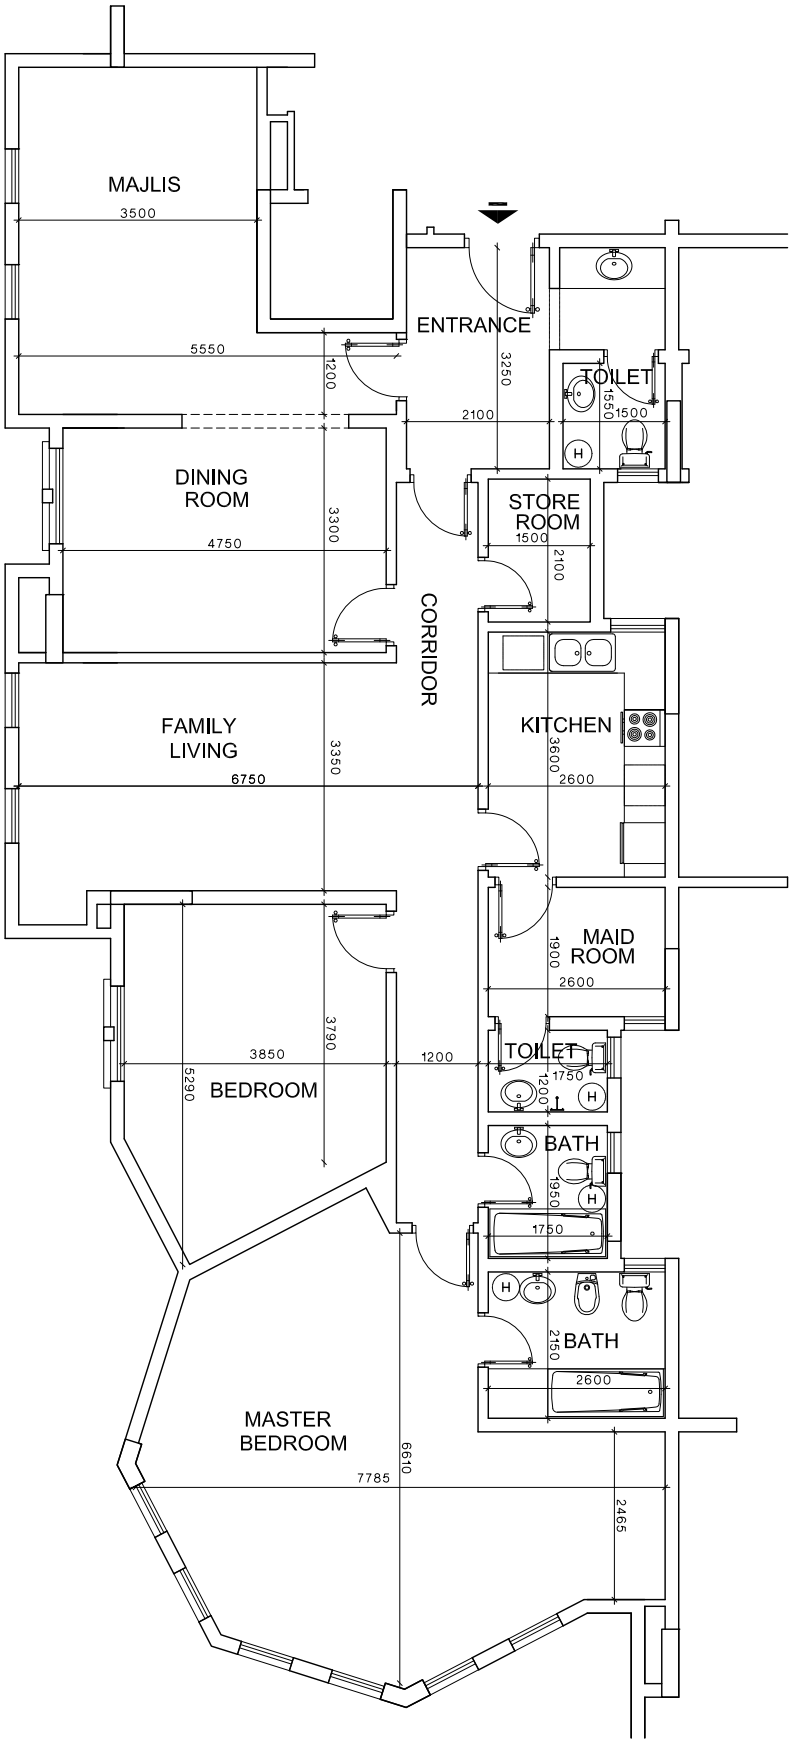

Oracle Code					
RD-014-042/120-TTA15-R-01/2494					
BLOCK NO:	BUILDING NO:	BUILDING TYPE:	LEVEL:	UNIT SITE CODE	TYPE
42	**120**	**TTT 15A**	**01**	**A13**	**G**
DRAWING TITLE:	PROJECT:	SUBJECT:	Design & Engineering.		
FLOOR PLAN	**PARISIANA SOUTH**	**CODING SYSTEM**	**DAR AL ARKAN** www.alarkan.com		